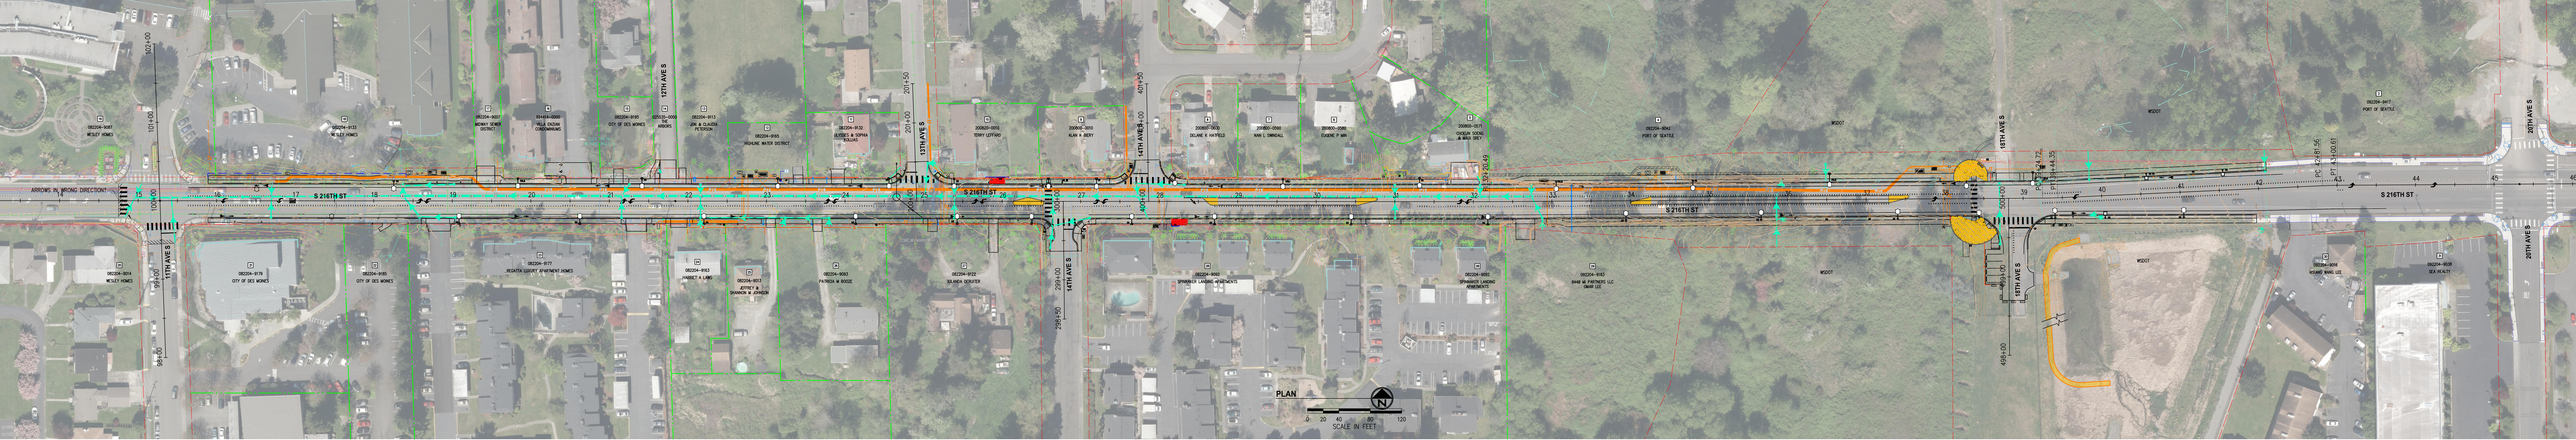

SOUTH 216TH STREET - SEGMENT 3

DECEMBER 2018

KPG